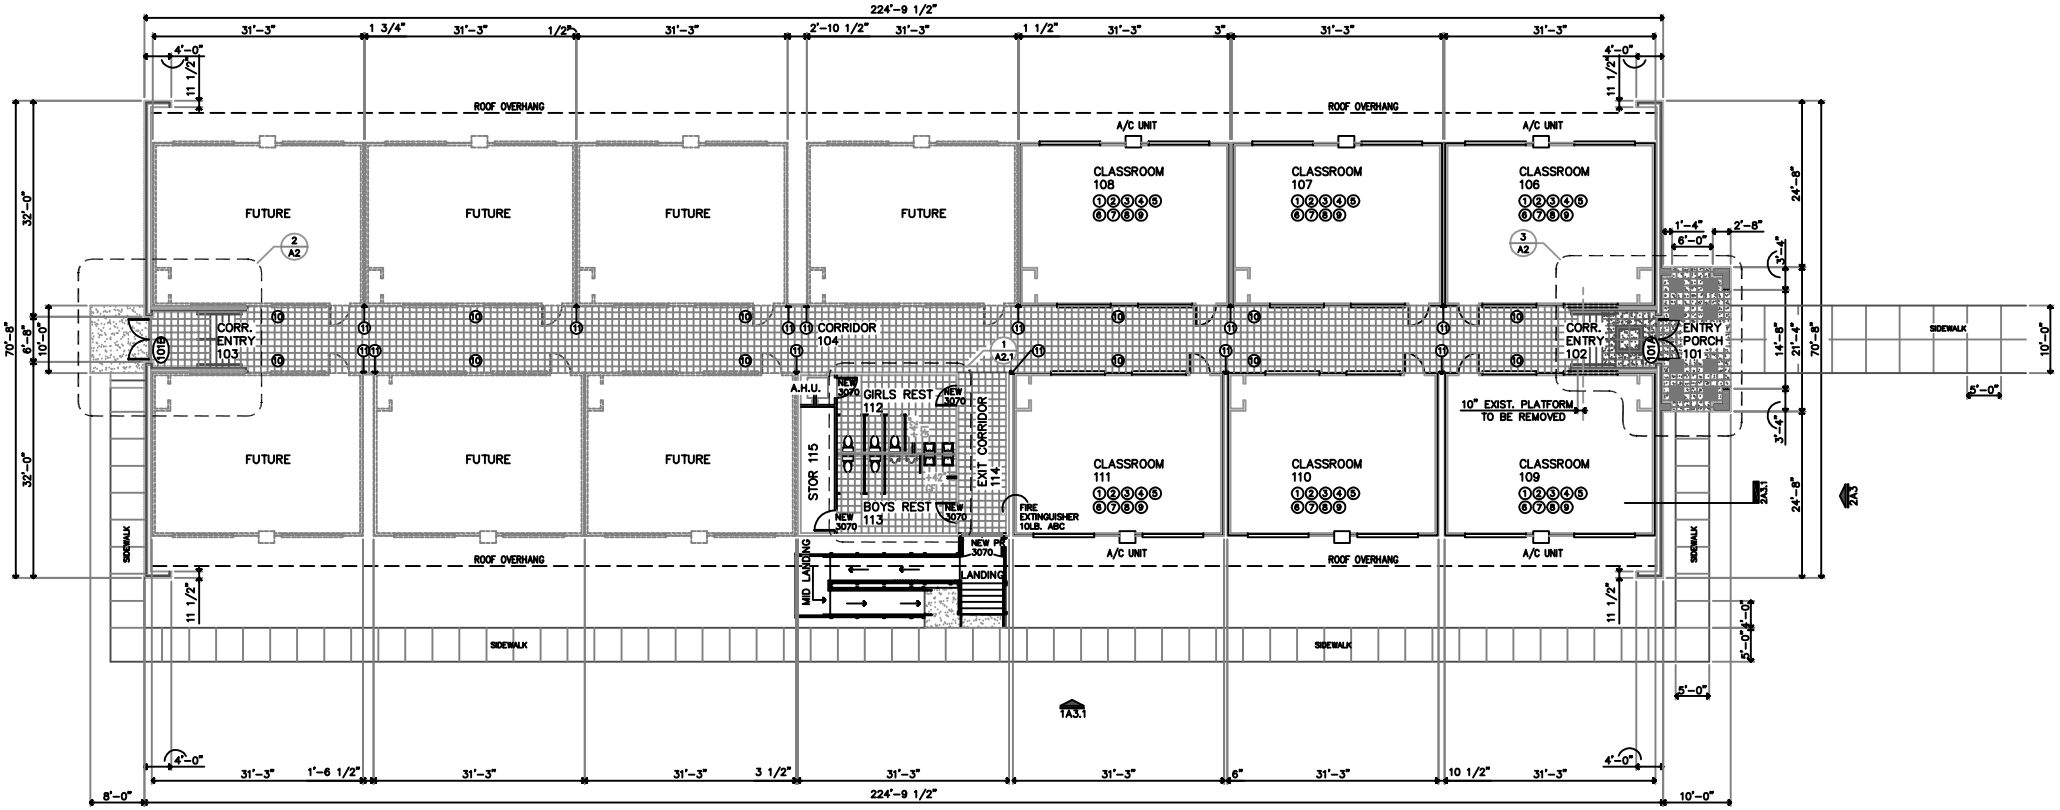

1 FLOOR PLAN

KEYNOTES